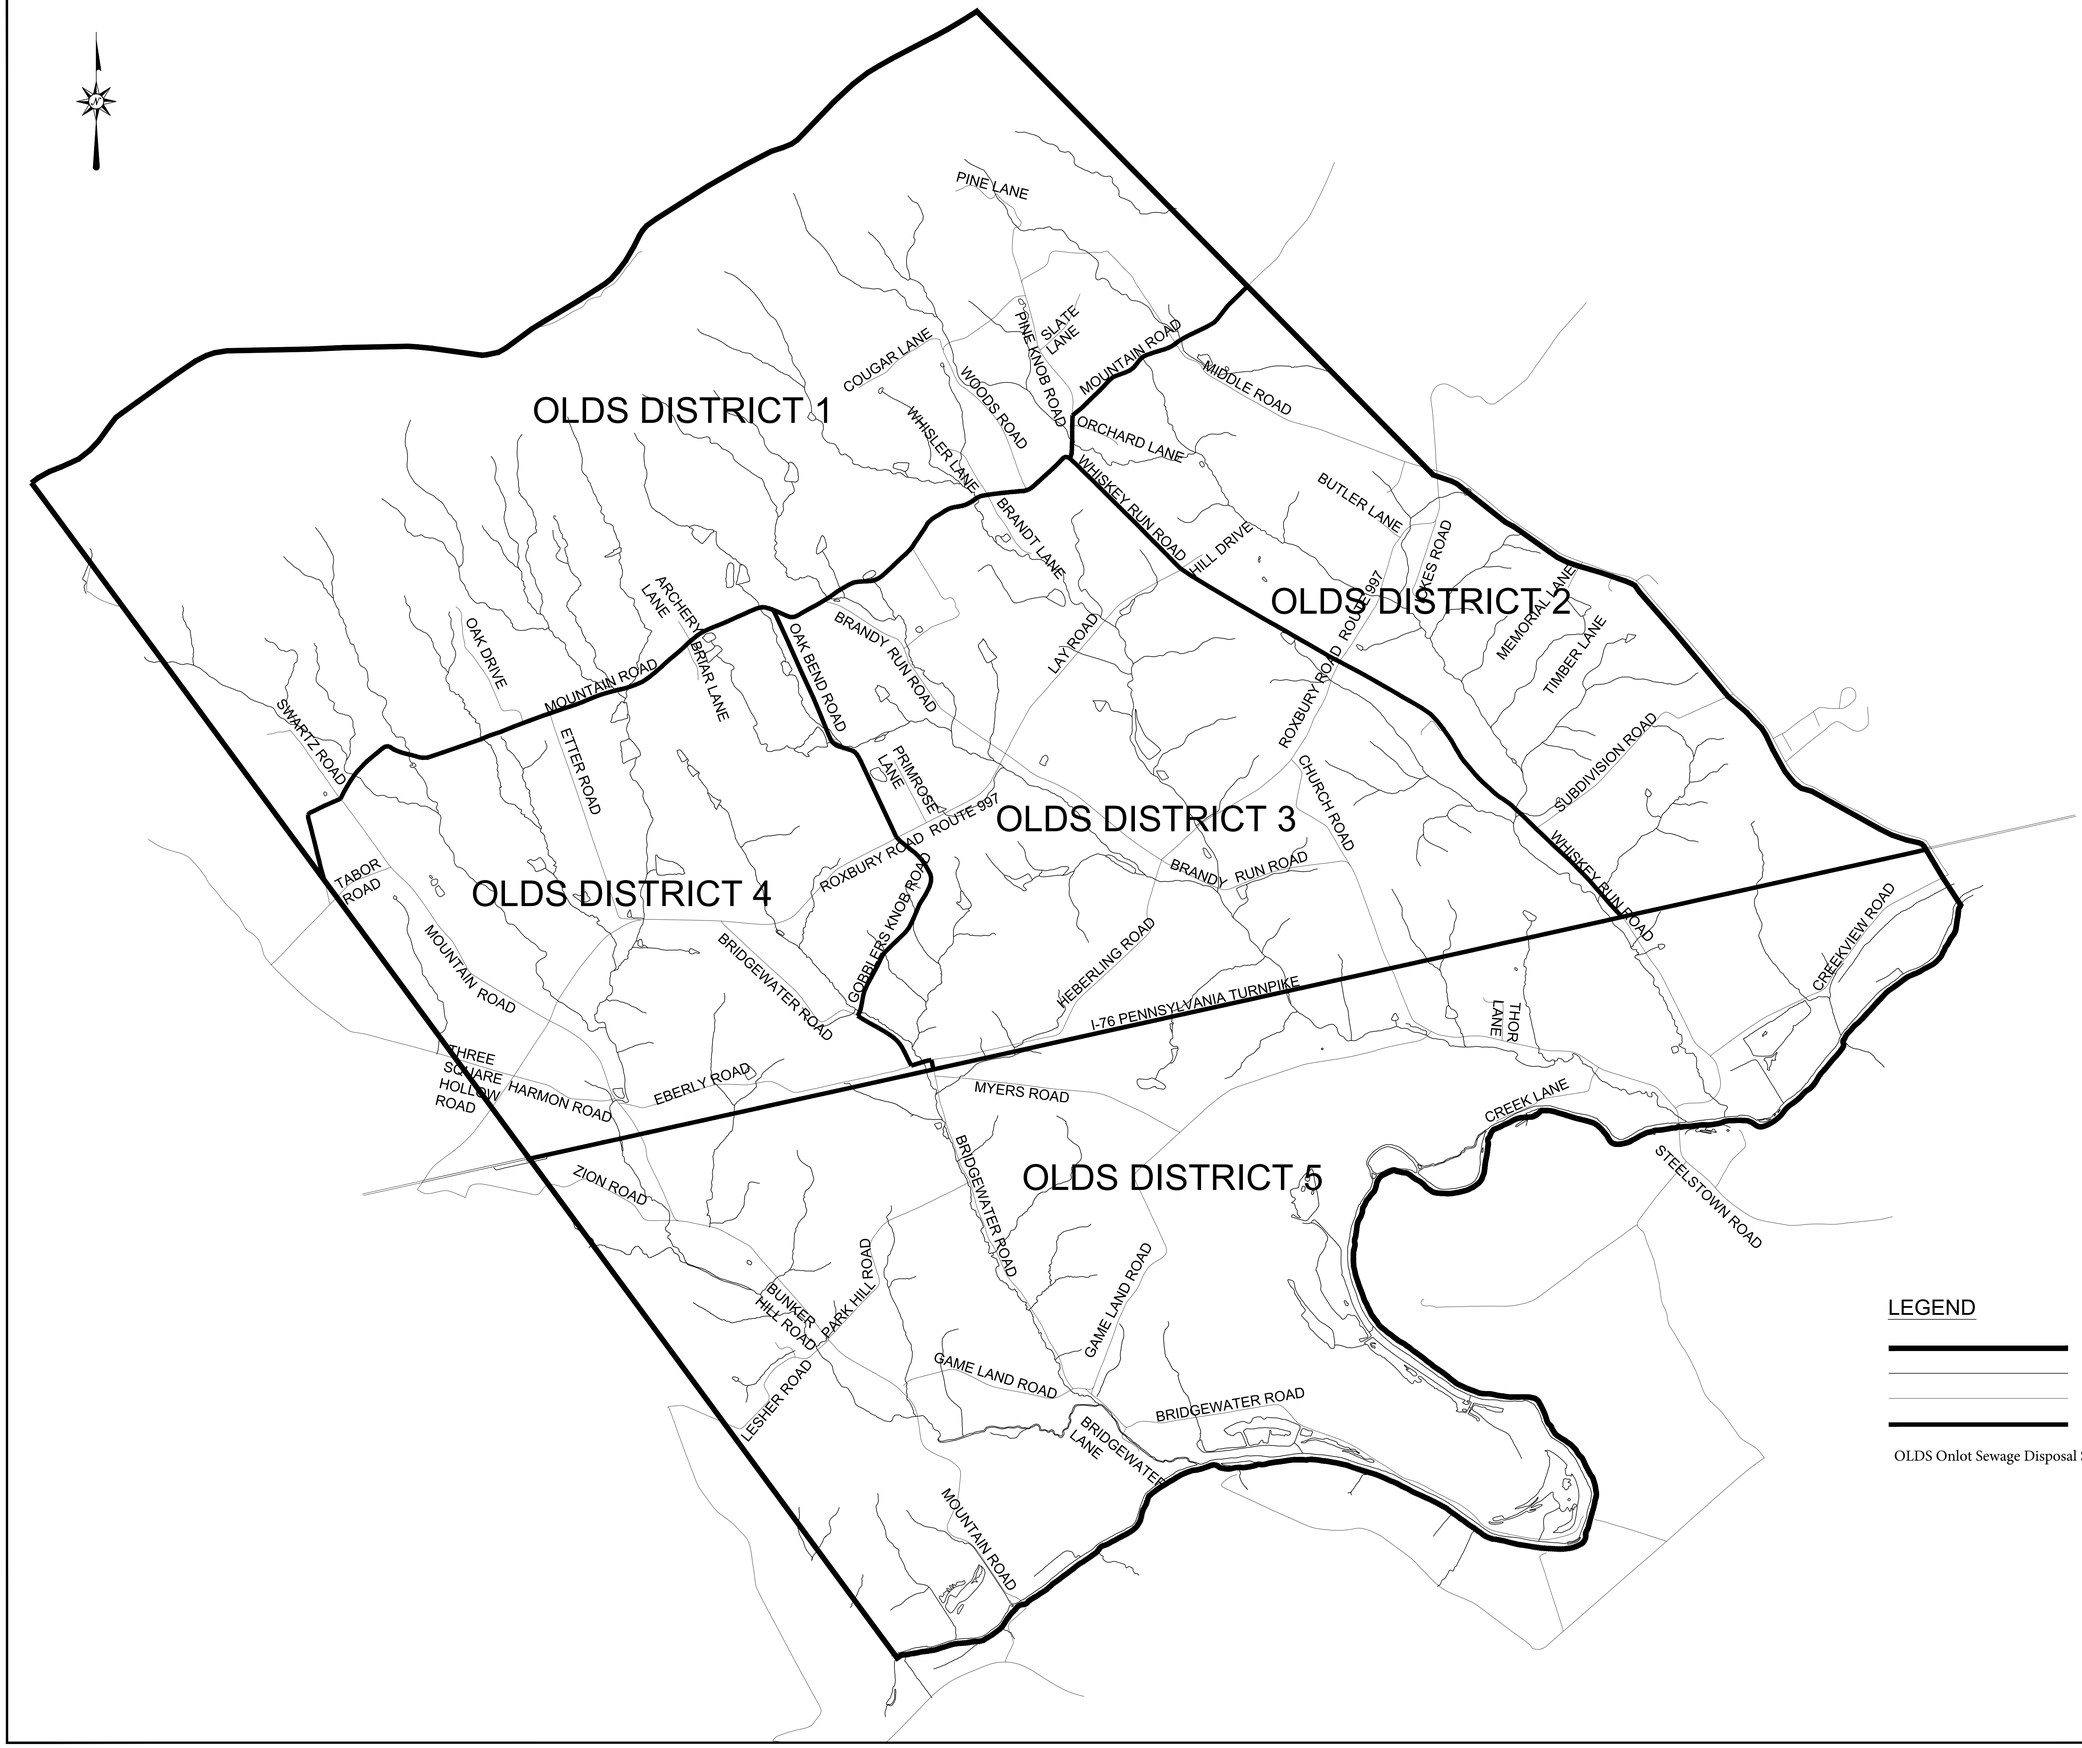

REVISIONS

No.	Date	Desc.

ACT 537 SEWAGE FACILITIES PLANNING

UPPER MIFFLIN TOWNSHIP

CUMBERLAND COUNTY, PENNSYLVANIA

design group

Civil & Environmental Design Group

5010 Ritter Road, Suite 111
Mechanicsburg, Pa 17055

Tel (717) 691-8050
Fax (717) 691-8055

Designed by	S.B.H.
Drawn	J.L.K.
Checked	J.L.K.
Approved	J.S.B.
Scale	1" = 1200'
Project No.	03092
Date	02/11/04
CAD File	OLDS03092
Xref (s);	BRLD03092 LOCATION MAP

Drawing Title

OLDS DISTRICT MAP

Sheet No.

1 OF 1